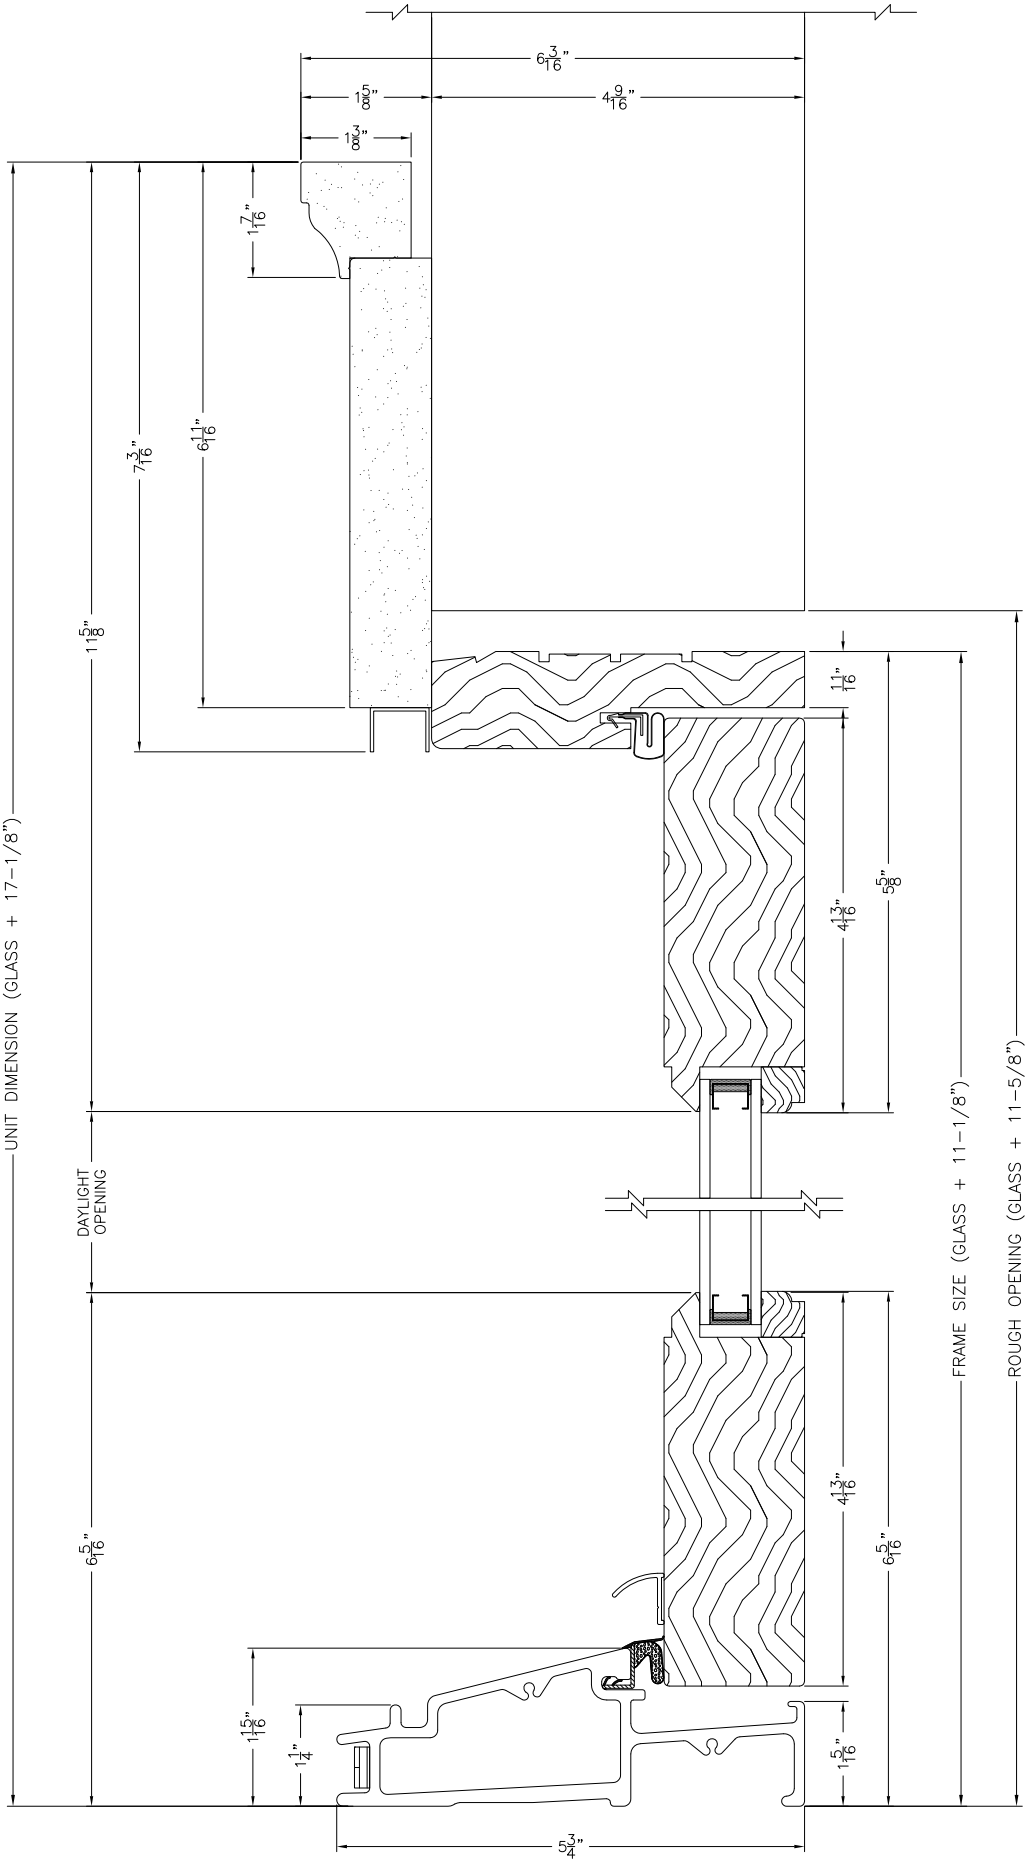

WOOD IN-SWING PATIO DOOR - VERTICAL SECTION
WITH 5-1/2" FLAT CASING
NOT TO SCALE

LINCOLN WOOD PRODUCTS, INC.

1400 W. TAYLOR ST. Merrill,WI 54452 (715) 536-2461